

THE PORT AUTHORITY
OF NY & NJ



ORIGINAL SIGNED AND SEALED BY: SOLOMON COHEN
NEW YORK PROFESSIONAL ENGINEER: 004459

The Phillips Janson Group
Architects, P.C.
11 West 42nd Street
New York, New York 10036

Wesler-Cohen Associates
Consulting Engineers
740 Broadway
Amityville, New York 11701

No.	Date	Revision	Approved
-----	------	----------	----------

Engineering Department
Design Division

The World Trade
Center

FIRE COMMAND
CENTERS

ELECTRICAL


BUILDING FOUR
PLANS

This drawing subject to conditions in contract.
All inventions, ideas, designs and methods
herein are reserved to Port Authority and
may not be used without its written consent.


W.F.	H.A.S.	S.C.
Task Leader	Drawn by	Checked By

Date	Scale
05/24/96	AS SHOWN


Contract Number	Drawing Number
WTC-861.089	E-6

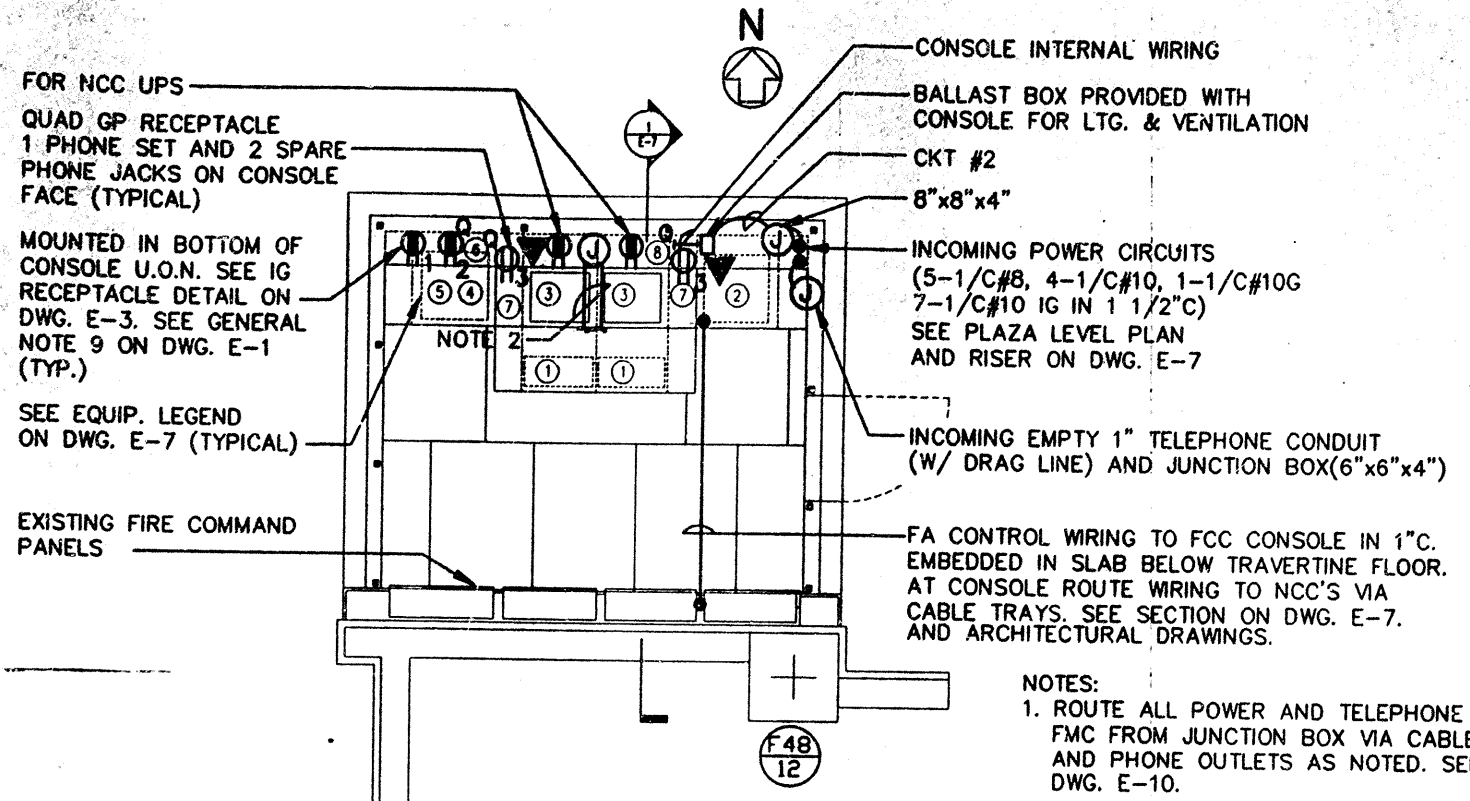

P1 FIRE COMMAND CENTER - PLAN
SCALE IN FEET

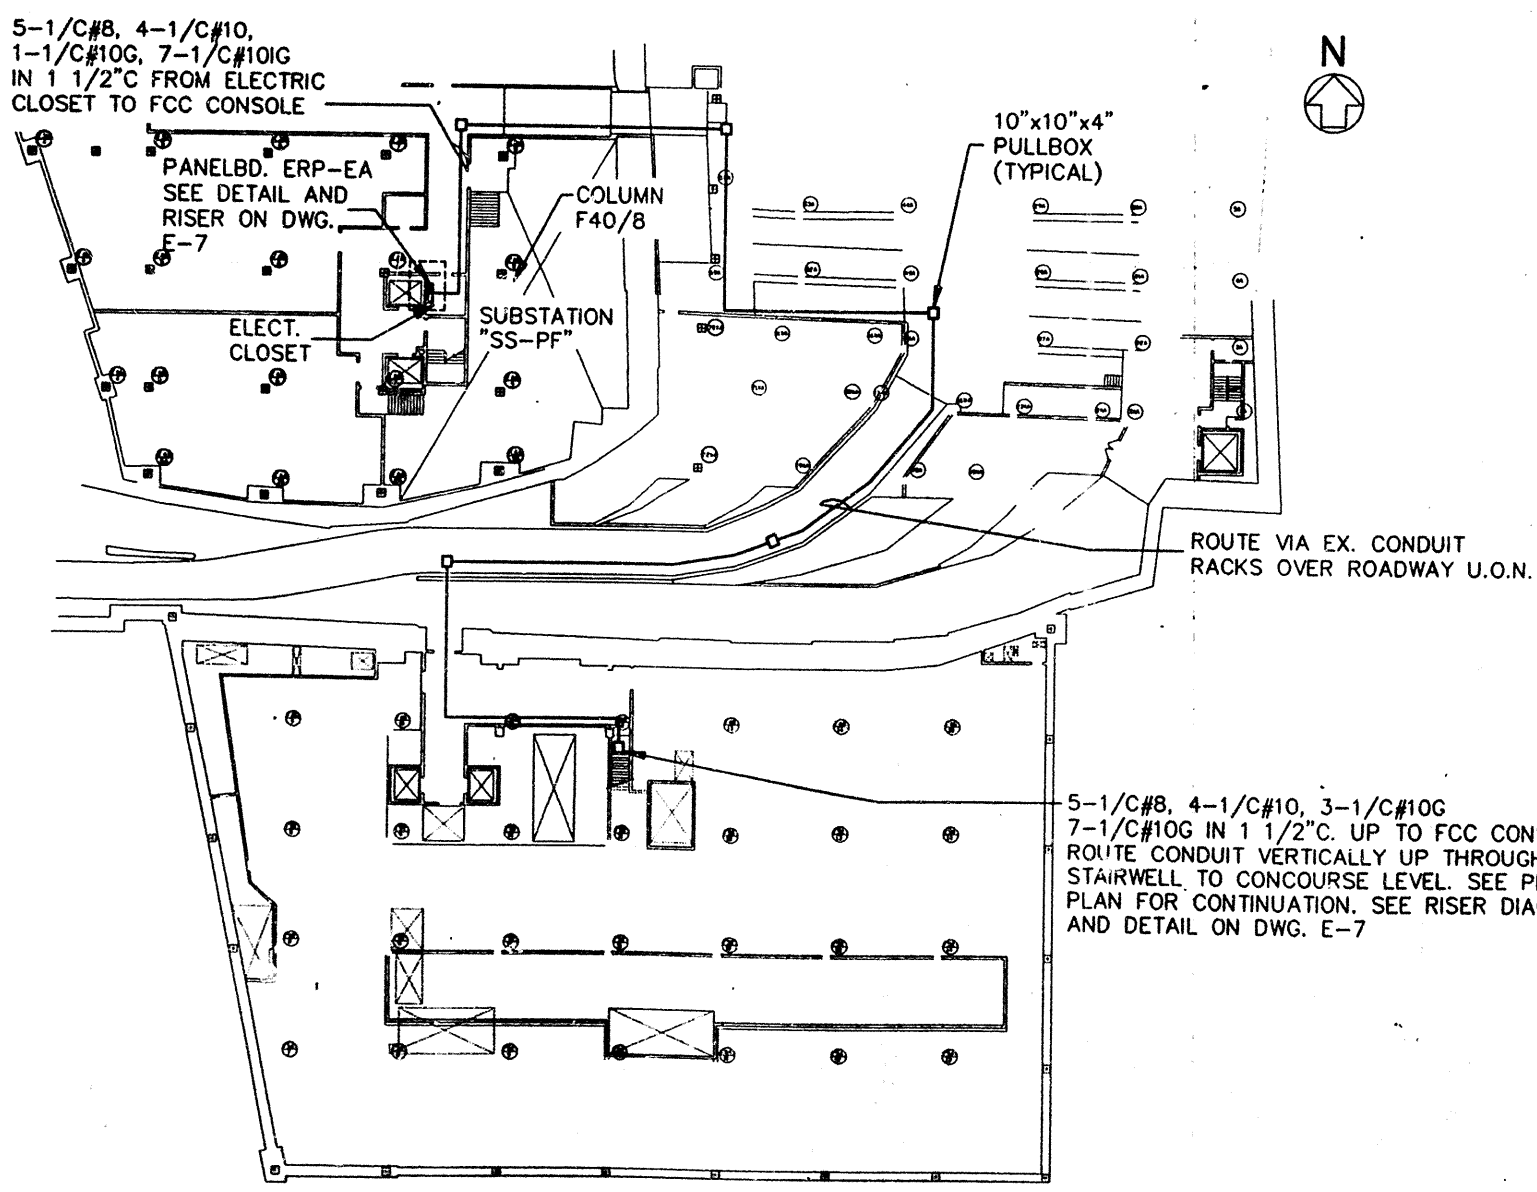


P3 SUBGRADE 'B1' LEVEL - PART PLAN
SCALE IN FEET

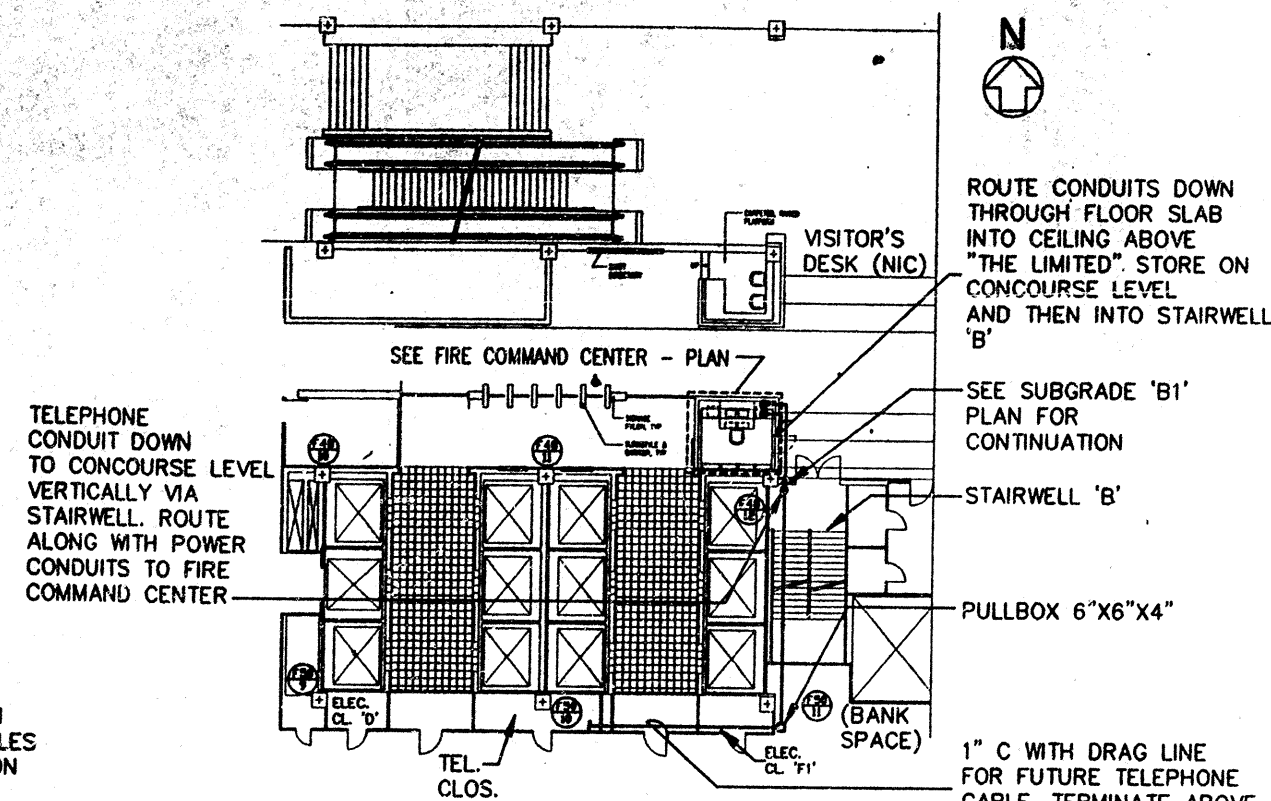

P2 PLAZA LEVEL - PLAN
SCALE IN FEET

I HEREBY CERTIFY THAT THIS IS A TRUE AND CORRECT
COPY OF ONE OF THE CONTRACT DRAWINGS CON-
STITUTING A PART OF CONTRACT NO. WTC-861.089
IN THE FORM IN WHICH SAID DRAWINGS EXISTED AT
THE TIME THE SAID CONTRACT WAS EXECUTED BY
THE PARTIES.
DATE 7/1/96
DATE 7/2/96
SPEC. WRITER
ENGINEER OF DESIGN

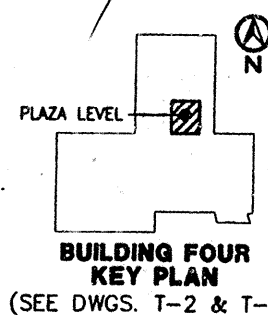

BUILDING FOUR
KEY PLAN
(SEE DWGS. T-2 & T-3)